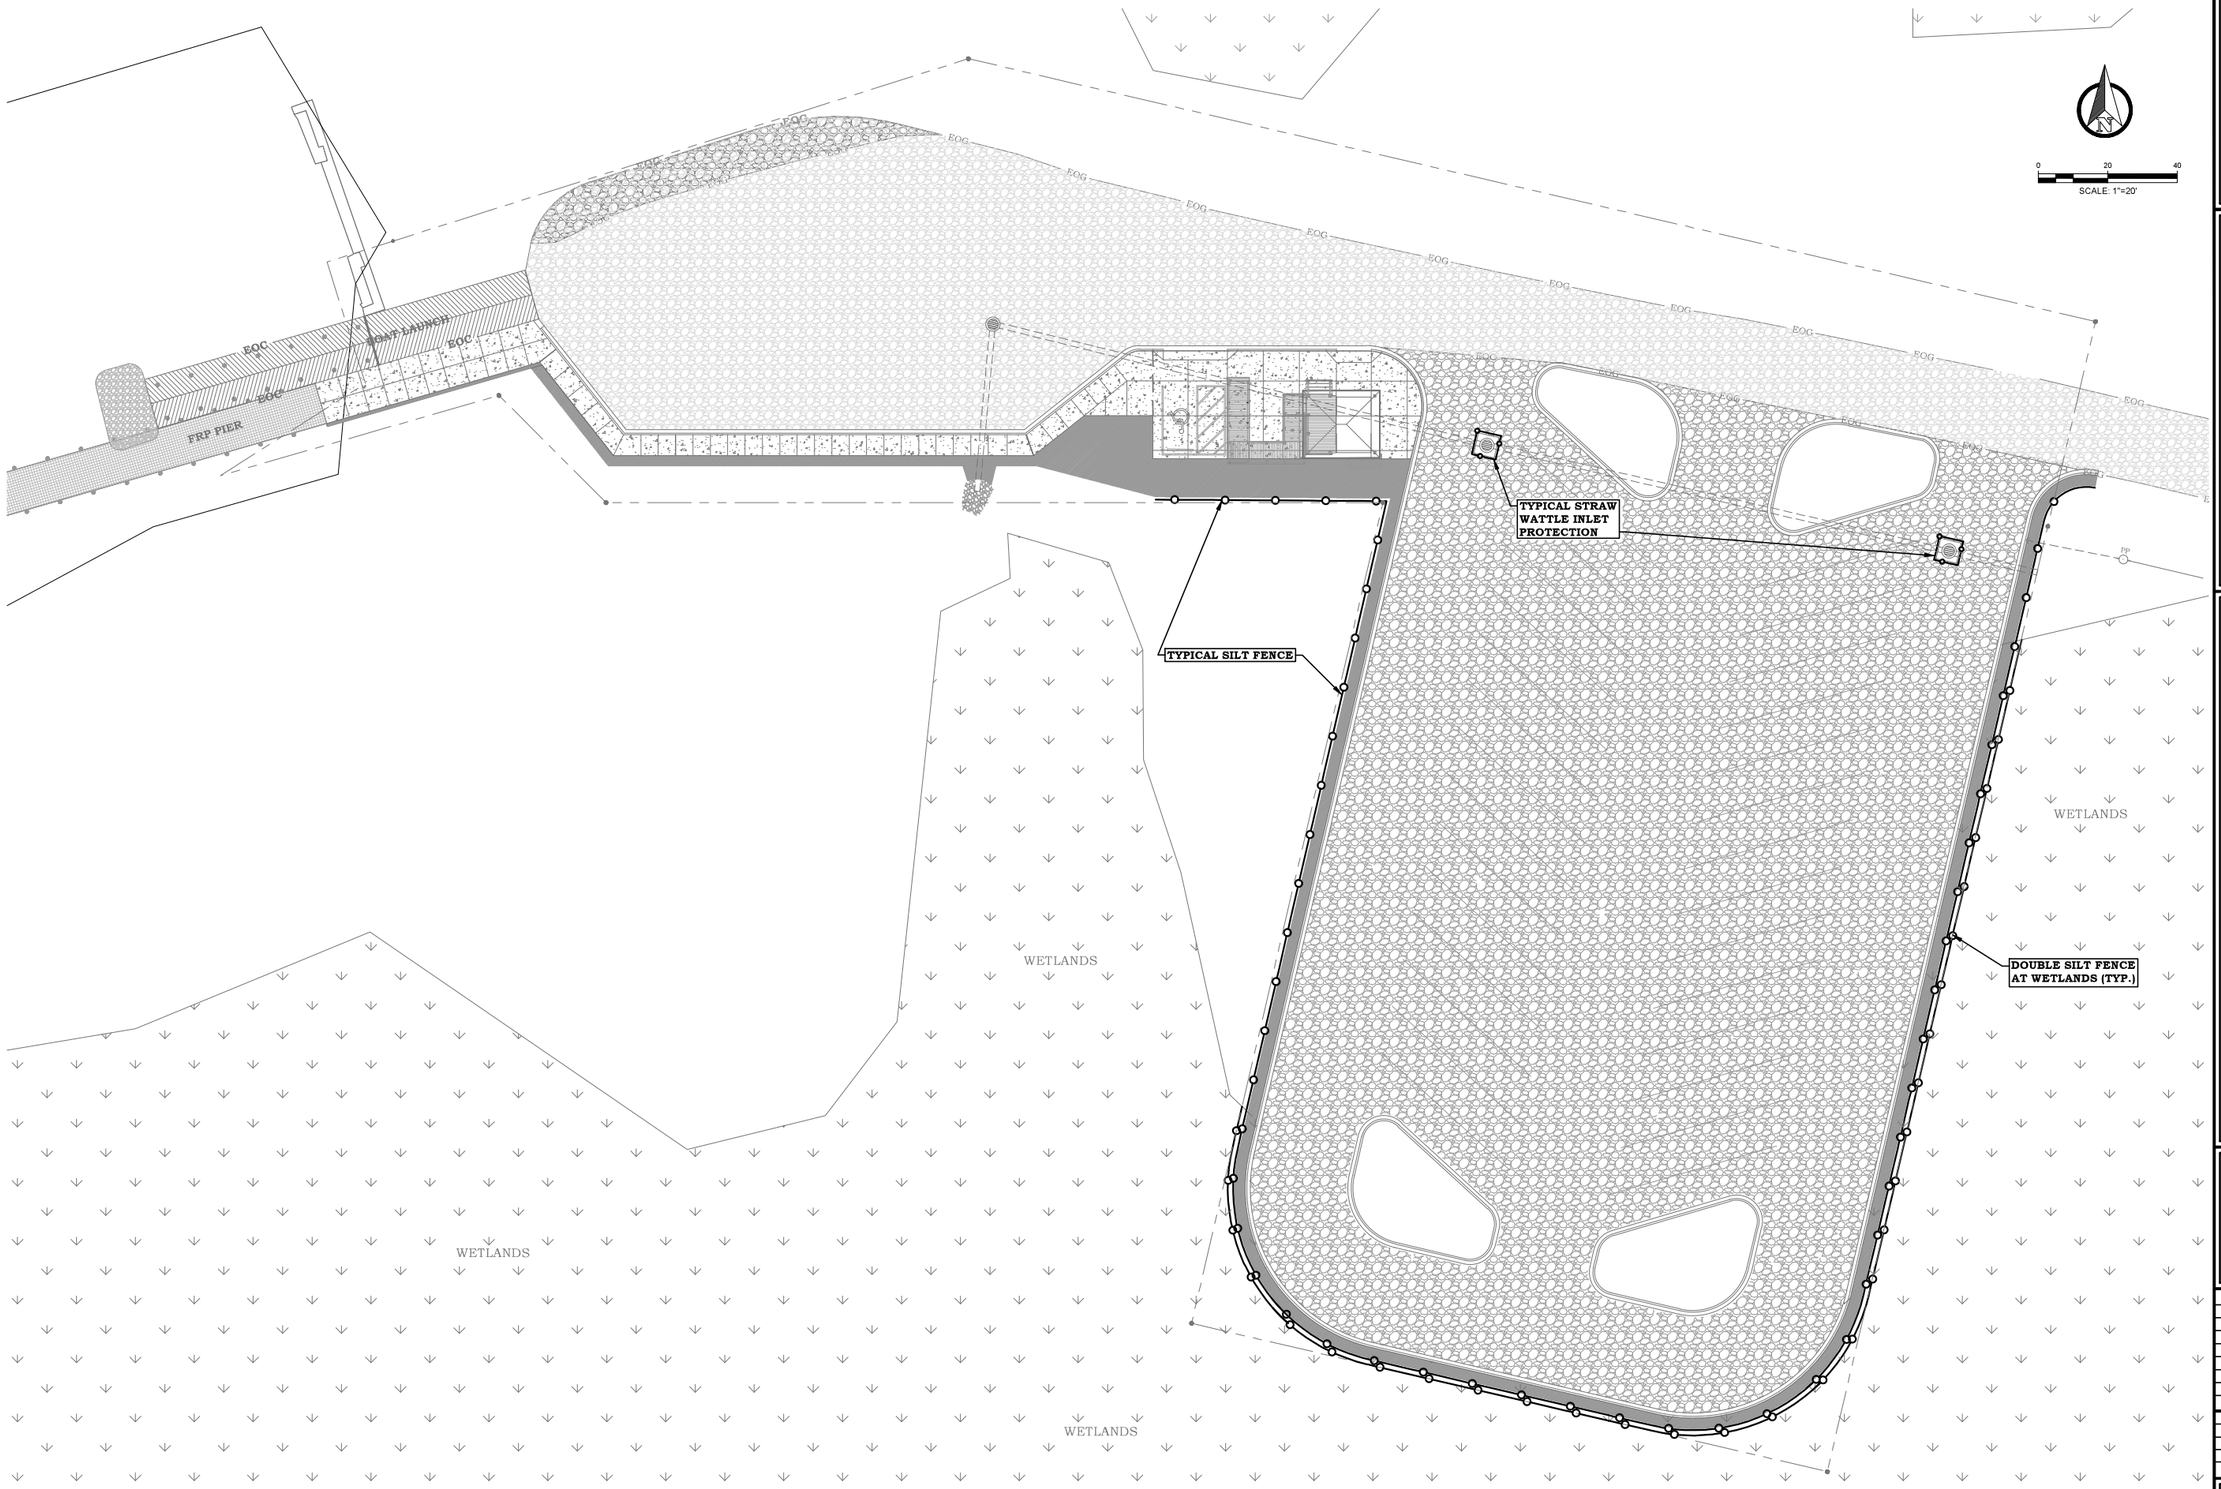

EXISTING UNDERGROUND UTILITY LINES ARE SHOWN ON THE DRAWINGS BASED UPON THE BEST INFORMATION AVAILABLE TO THE ENGINEER. THE ENGINEER CAN NOT AND DOES NOT WARRANT THAT THIS INFORMATION IS COMPLETE OR ACCURATE. THE CONTRACTOR MUST CALL IN MS811 UTILITY LOCATES AND PHYSICALLY LOCATE AND VISUALLY VERIFY LOCATIONS OF ALL UTILITIES.

CHINICHE
ENGINEERING & SURVEYING
407 Hwy. 90
Bay St. Louis, MS 39520
Office - (228) 467-6755
Email - admin@chiniche.com
Website - www.chiniche.com

OWNER INFORMATION

CITY OF DIAMONDHEAD
5000 DIAMONDHEAD CIRCLE
DIAMONDHEAD, MS 39525

SHEET TITLE

NOMA DRIVE WATERFRONT IMPROVEMENTS
PARKING LOT EARTHWORK & SUB GRADE PREP
EROSION CONTROL PLAN

JASON P. CHINICHE
REGISTERED PROFESSIONAL ENGINEER
PE 19732
STATE OF MISSISSIPPI

MARK	DATE	DESCRIPTION
ISSUE:		

PROJECT NO:	17-057-00-07
DATE:	05/30/2024
DRAWN BY:	HAB/DME
CHECKED BY:	JPC
SCALE:	1=20'

SHEET NUMBER
9

SHEET DESIGNATION
C-301

© CHINICHE ENGINEERING & SURVEYING, 2021

Z:\1-Engineering Jobs\3 - 2017 JOBS\17-057 Diamondhead Master Services\17-057-00-07 2021 Noma Drive\Phase 1 Ramp Parking\01 Design\CAD\craft\17-057-00-07 NOMA - PARKING.dwg, 5/30/2024 1:52:48 PM, AutoCAD PDF (Smallest File).pc3